2" x 3.5" Top & Bottom Rail w/Square Pickets
Product Evaluation Report – PER-12049

6' Straight Railing Kit
WWR-R36-S6

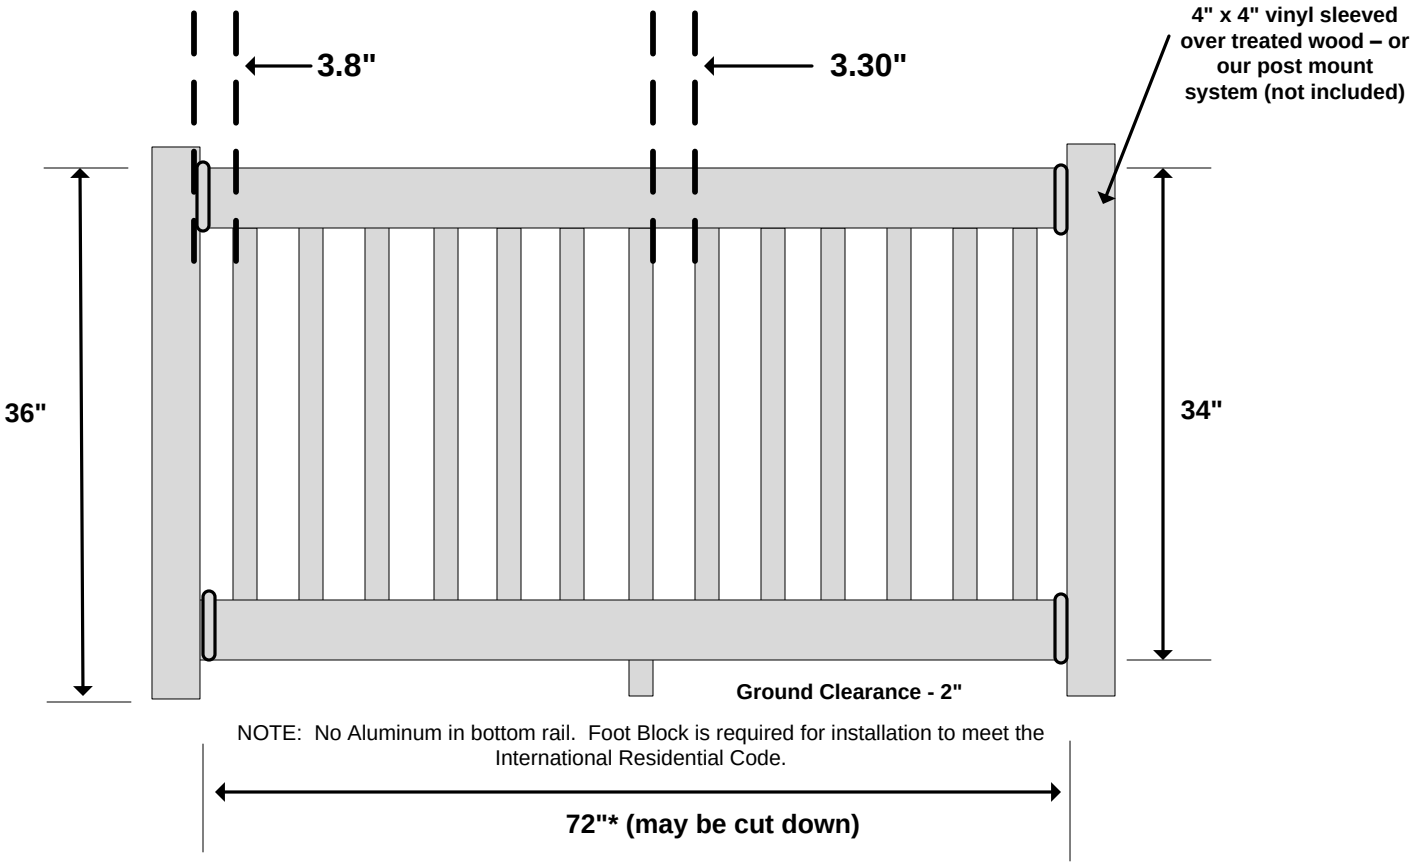
3.8"
3.30"
4" x 4" vinyl sleeved over treated wood – or our post mount system (not included)
36"
34"
Ground Clearance - 2"
NOTE: No Aluminum in bottom rail. Foot Block is required for installation to meet the International Residential Code.
72"* (may be cut down)

Material per 72" wide panel							
1	Number of Panels						
2	Rails	2" x 3.5" x 72"*					
1	Aluminum Channel	Fits into the top rail					
2	Straight Bkts (Pairs)	2" x 3.5" Straight Set					
14	Pickets	1.5" x 1.5" x 32"*					
1	1.5" Foot Block	1.5" Foot block with trim					
	*Actual Measurements may vary						